PUD SITE PLAN
ONE UNIVERSITY PLACE
UNIVERSITY HEIGHTS, IOWA

PLAT PREPARED BY:
MMS CONSULTANTS INC.
1917 SOUTH GILBERT ST.
IOWA CITY, IOWA, 52240

APPLICANT:
JEFF MAXWELL
3011 SIERRA COURT SW
IOWA CITY, IOWA 52244

APPLICANT'S ATTORNEY:
THOMAS H. GELMAN
321 E. MARKET ST.
IOWA CITY, IOWA 52240

N
0 15 30
GRAPHIC SCALE IN FEET
1"=30'

SHEET INDEX
1 LAYOUT PLAN
2 SITE EASEMENT LAYOUT
3 EXISTING CONDITIONS & SENSITIVE AREAS DEVELOPMENT PLAN
4 SITE GRADING & EROSION CONTROL PLAN & SENSITIVE AREAS SITE PLAN
5 GRADING & EROSION CONTROL PLAN
6 GRADING & EROSION CONTROL PLAN
7 UTILITY PLAN
8 DIMENSION PLAN
9 DIMENSION PLAN

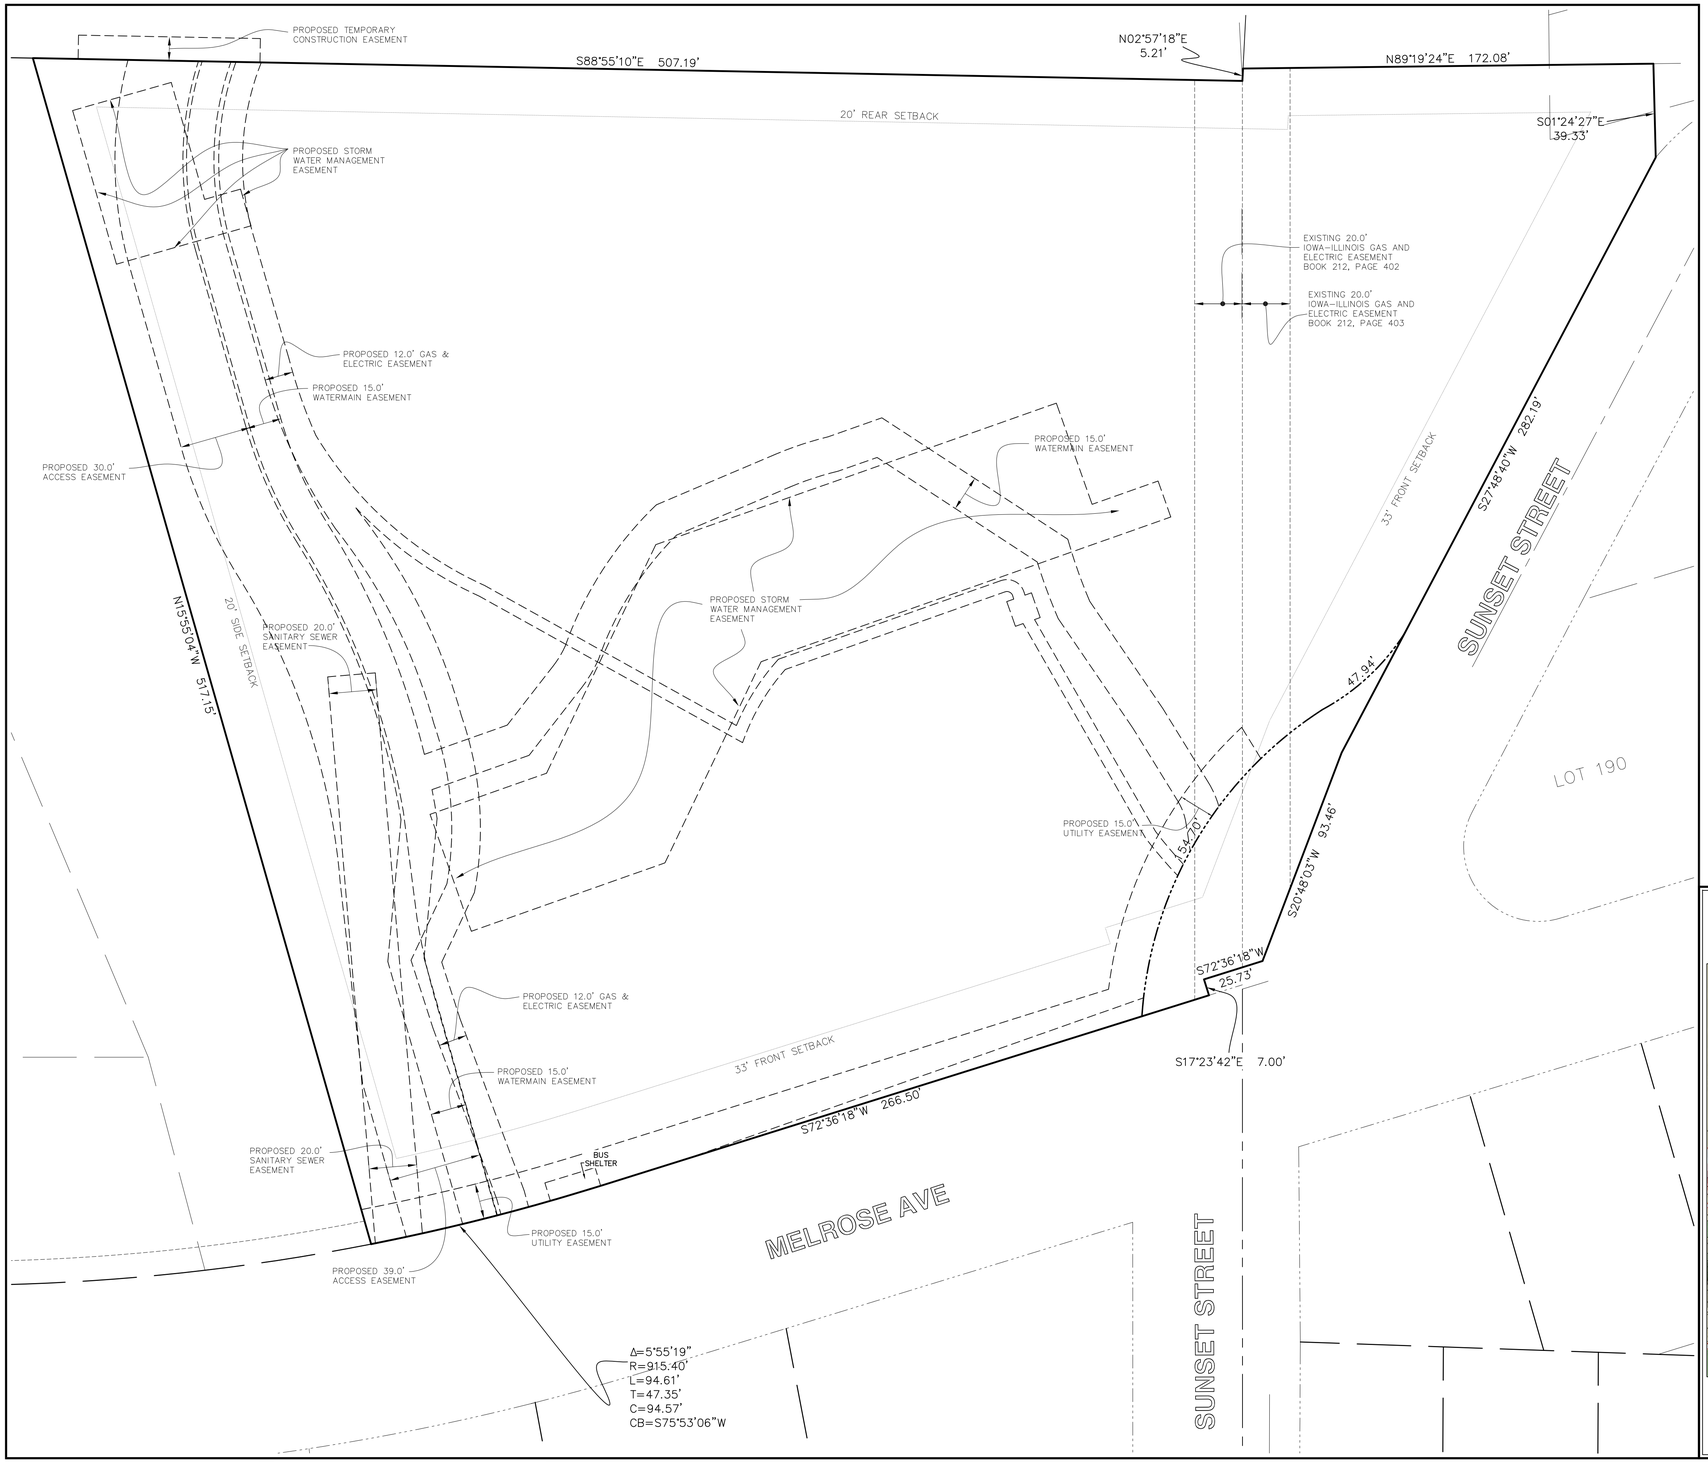

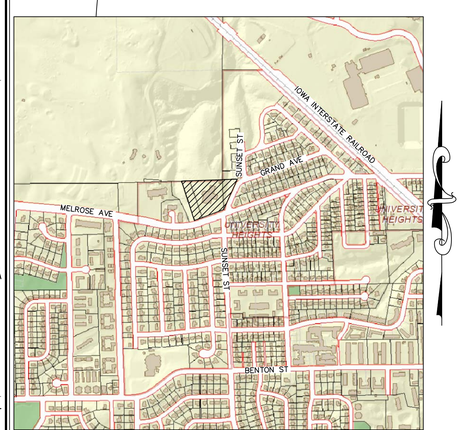

LOCATION MAP
NOT TO SCALE

STANDARD LEGEND AND NOTES

- PROPERTY &/or BOUNDARY LINES
- CONGRESSIONAL SECTION LINES
- RIGHT-OF-WAY LINES
- EXISTING RIGHT-OF-WAY LINES
- CENTER LINES
- EXISTING CENTER LINES
- LOT LINES, INTERNAL
- LOT LINES, PLATTED OR BY DEED
- PROPOSED EASEMENT LINES
- EXISTING EASEMENT LINES
- BENCHMARK
- (R) – RECORDED DIMENSIONS
- 22-1 – CURVE SEGMENT NUMBER

-EXIST-	-PROP-	
		POWER POLE
		POWER POLE W/DROP
		POWER POLE W/TRANS
		POWER POLE W/LIGHT
		GUY POLE
		LIGHT POLE
		SANITARY MANHOLE
		FIRE HYDRANT
		WATER VALVE
		DRAINAGE MANHOLE
		CURB INLET
		FENCE LINE
		EXISTING SANITARY SEWER
		PROPOSED SANITARY SEWER
		EXISTING STORM SEWER
		PROPOSED STORM SEWER
		WATER LINES
		ELECTRICAL LINES
		TELEPHONE LINES
		GAS LINES
		CONTOUR LINES (1' INTERVAL)
		PROPOSED GROUND
		EXISTING GROUND
		EXISTING TREE LINE
		EXISTING DECIDUOUS TREE & SHRUB
		EXISTING EVERGREEN TREES & SHRUBS

THE ACTUAL SIZE AND LOCATION OF ALL PROPOSED FACILITIES SHALL BE VERIFIED WITH CONSTRUCTION DOCUMENTS, WHICH ARE TO BE PREPARED AND SUBMITTED SUBSEQUENT TO THE APPROVAL OF THIS DOCUMENT.

NEUMANN MONSON
ARCHITECTS
A PROFESSIONAL CORPORATION
221 E. COLLEGE ST. IOWA CITY, IA 52240
319-338-7878 319-338-7879 FAX

Consultants:

MMS CONSULTANTS, INC.
Iowa City, Iowa (319) 351-8282
Cedar Rapids, Iowa (319) 841-5188
CIVIL ENGINEERS · LAND PLANNERS · LANDSCAPE ARCHITECTS · LAND SURVEYORS · ENVIRONMENTAL SPECIALISTS
G:\51361\51361-012-\51361012D.dwg

Project Title:

ONE UNIVERSITY PLACE

Owner:

Project No.: 08.016
Drawn by:
Checked by:

Issue:

Date	Description
4.22.2011	PUD SUBMISSION
5.25.2011	PER CLIENT REQUEST
7.06.2011	PER CITY REVIEW
7.07.2011	LOCATE BORING LOCATIONS
8.04.2011	PER CITY REVIEW

Note:
FIELD VERIFY ALL DIMENSIONS AND CLEARANCES. DO NOT SCALE DRAWINGS. CONSULT SHOP DRAWINGS AND OTHER APPROPRIATE DRAWINGS. LAY OUT AND COORDINATE ALL WORK PRIOR TO INSTALLATION FOR ACCURACY AND NON-INTERFERENCE WITH OTHER TRADES. READ PROJECT MANUAL.

©COPYRIGHT
UNAUTHORIZED COPYING, DISCLOSURE OR CONSTRUCTION WITHOUT WRITTEN PERMISSION BY NEUMANN MONSON PC IS PROHIBITED.

UNAUTHORIZED SCANNING OF DRAWINGS IS PROHIBITED.

Sheet Title:

SITE EASEMENT LAYOUT

Sheet Number:

C-102