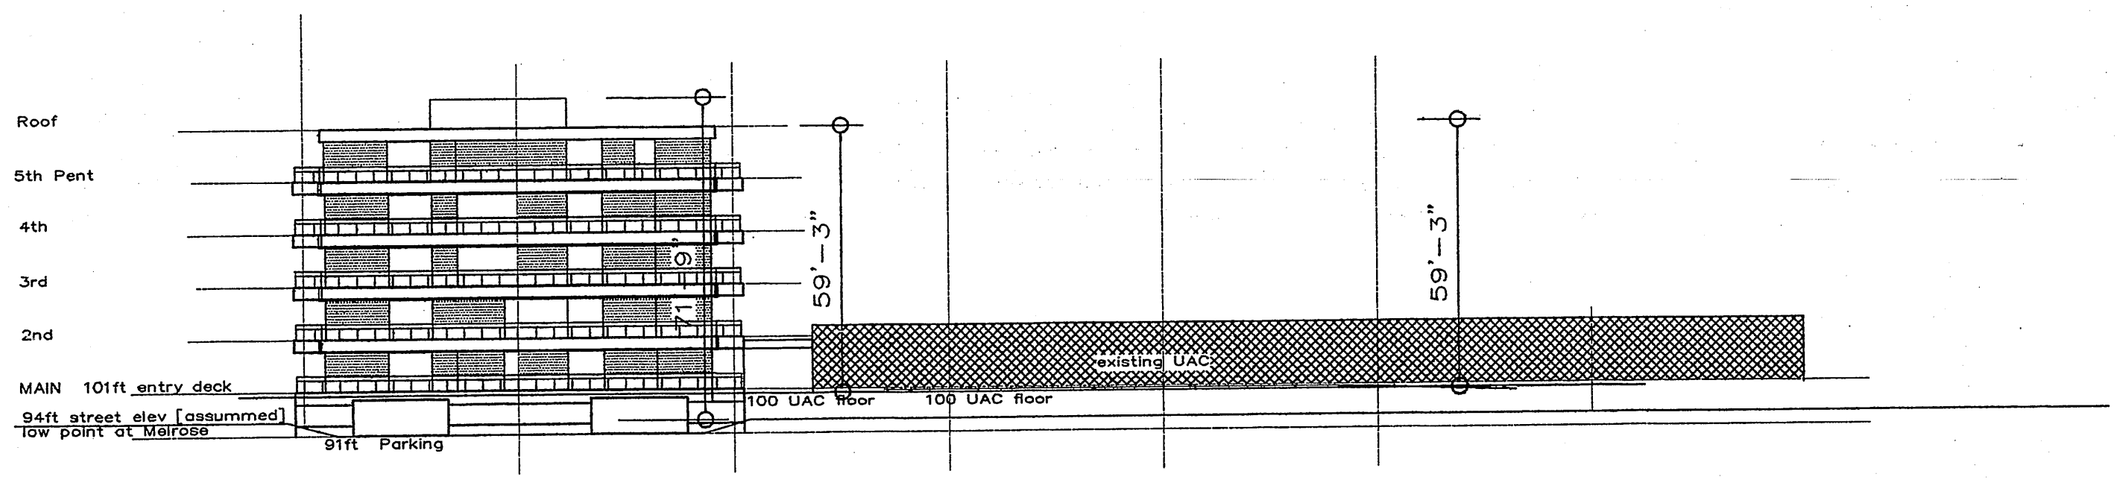

south END VIEW

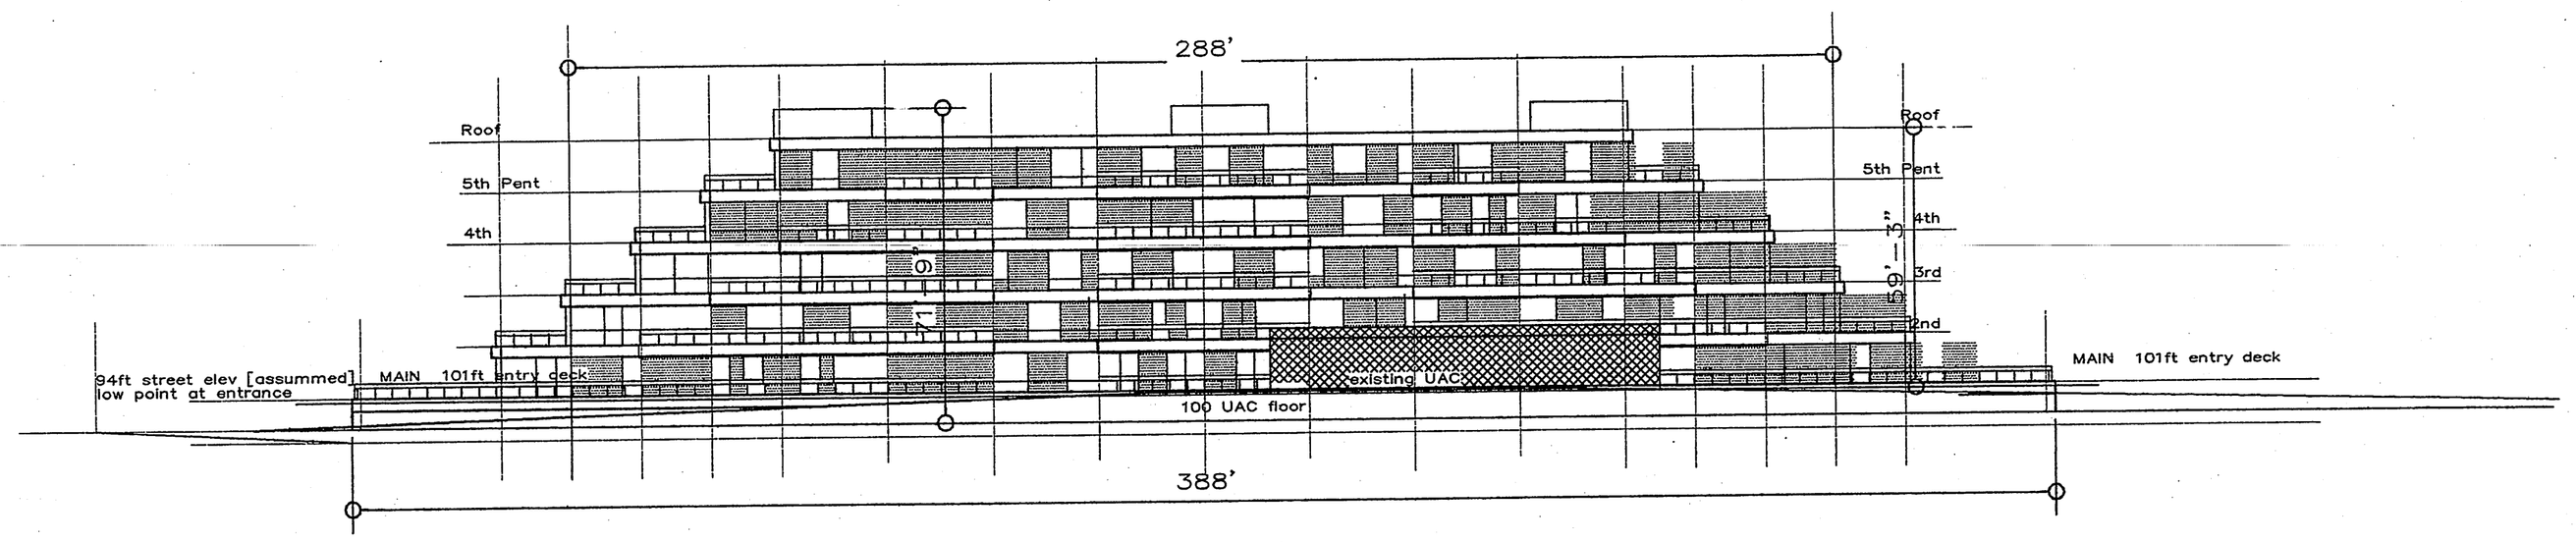

east SIDEVIEW

APARTMENT
MASSING LAYOUT
SCALE : 1/32" = 1'-0"

ARCHITECTS
KRUSE ASSOCIATES
7 LONGVIEW KNOLL
IOWA CITY IOWA
52240 319.337.5891

0317 11.25.2006

CONDOMINIUM PROJECT
UNIVERSITY
ATHLETIC
CLUB

PRELIMINARY