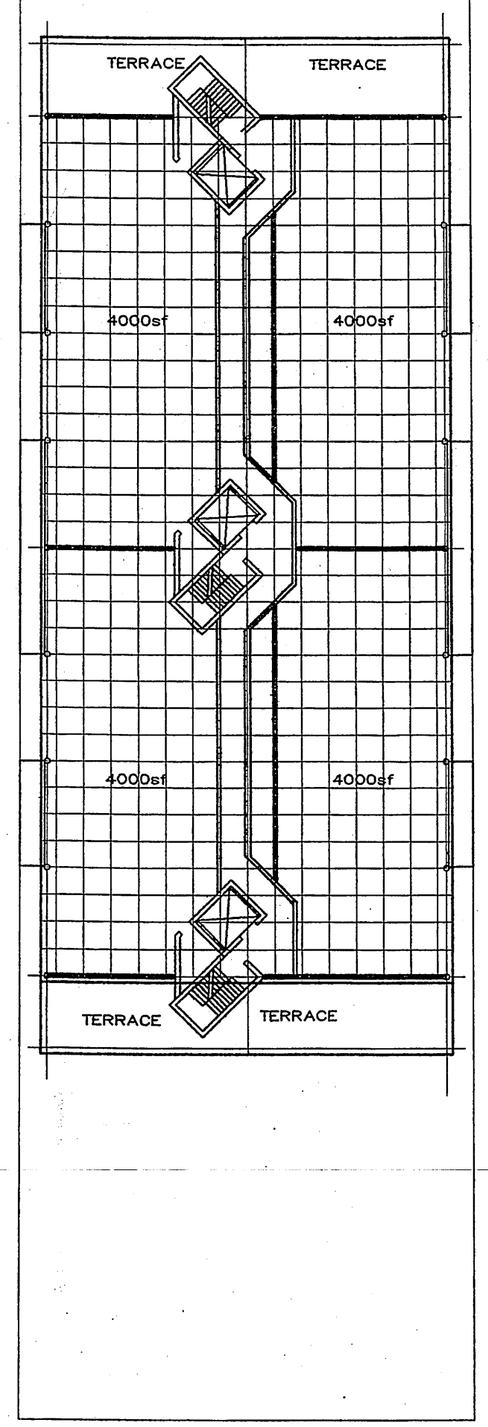


FIFTH Penthouse

total this floor—4@4000, 4 units

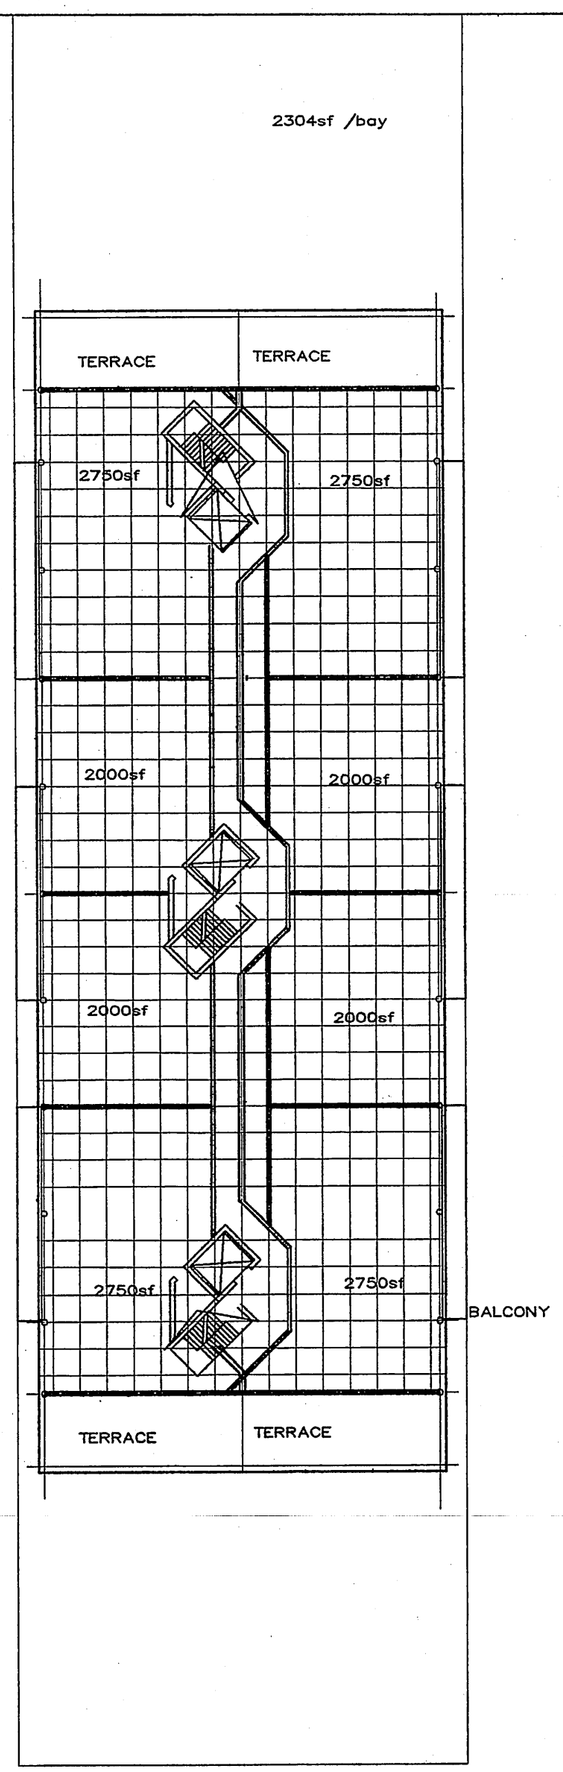


FORTHORTH

total this floor—4@2750, 4@2000, ==8 units

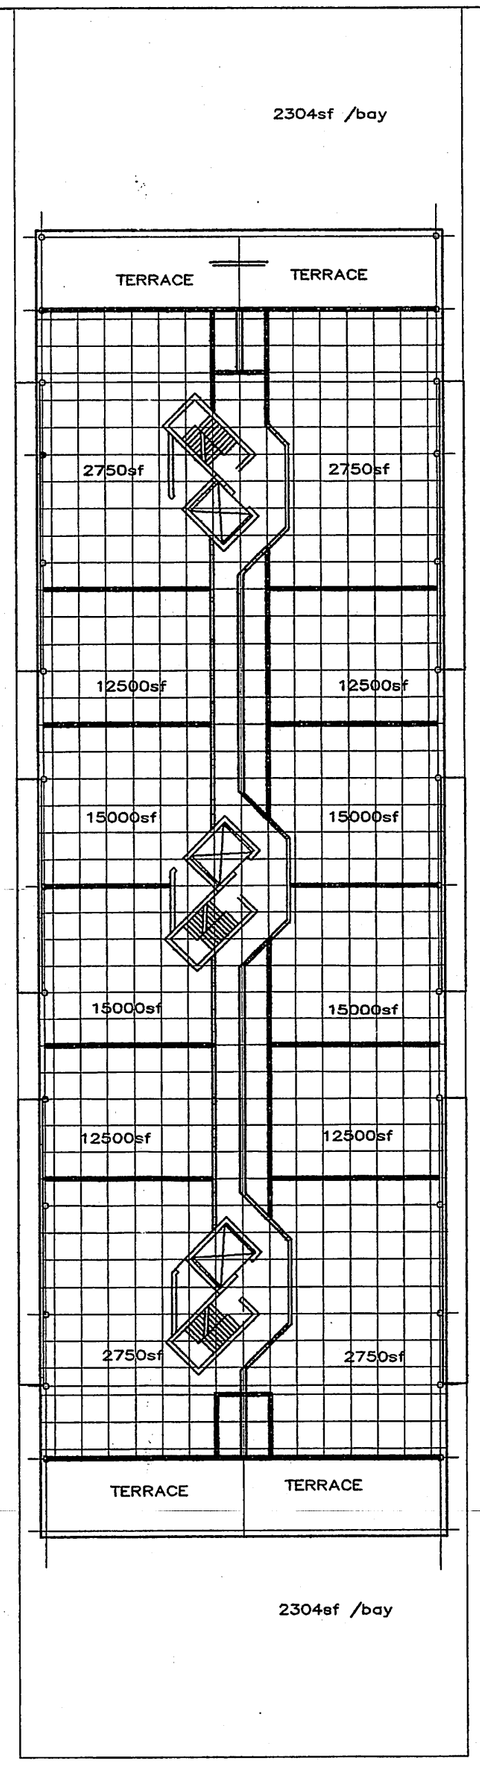


THIRD

total this floor—4@2750, 4@2500, 4@1500, 4@1250, == 12 units

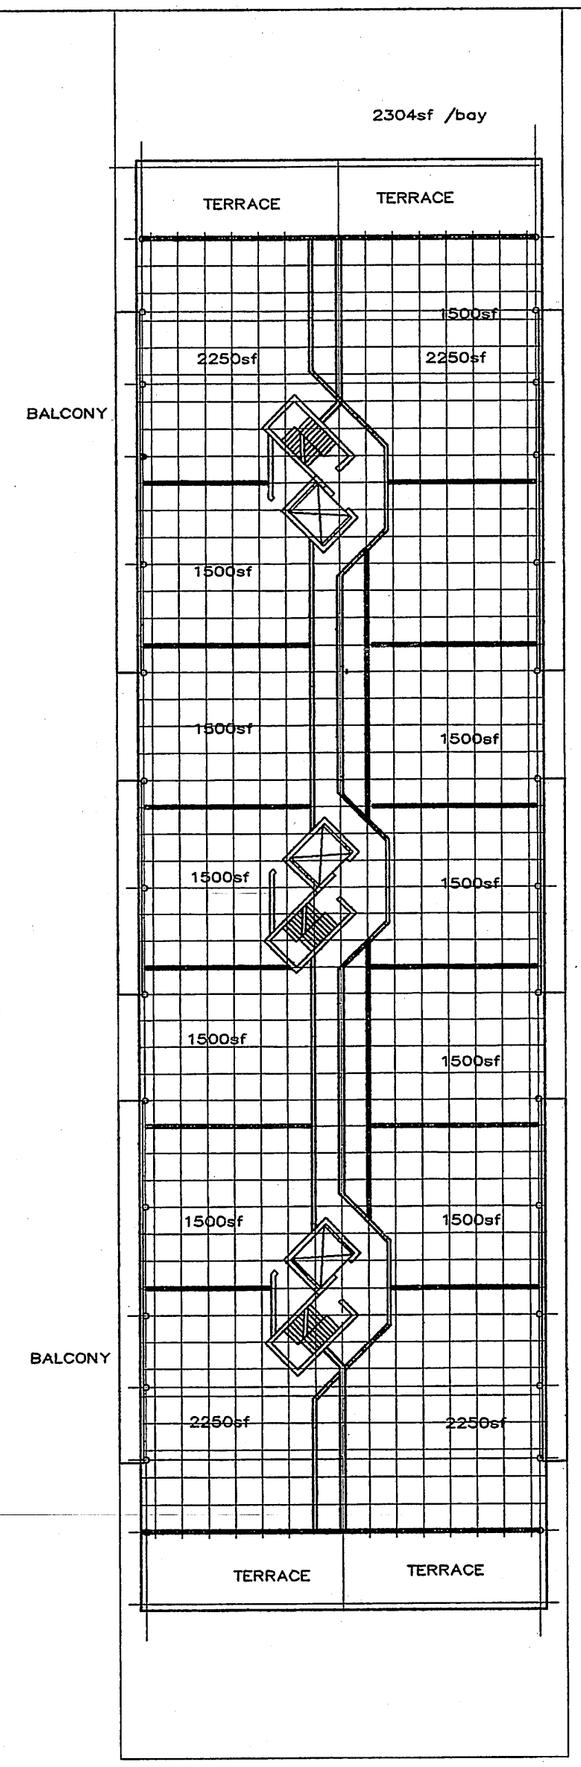


SECOND

total this floor—4@2250, 10@1500, ==14units

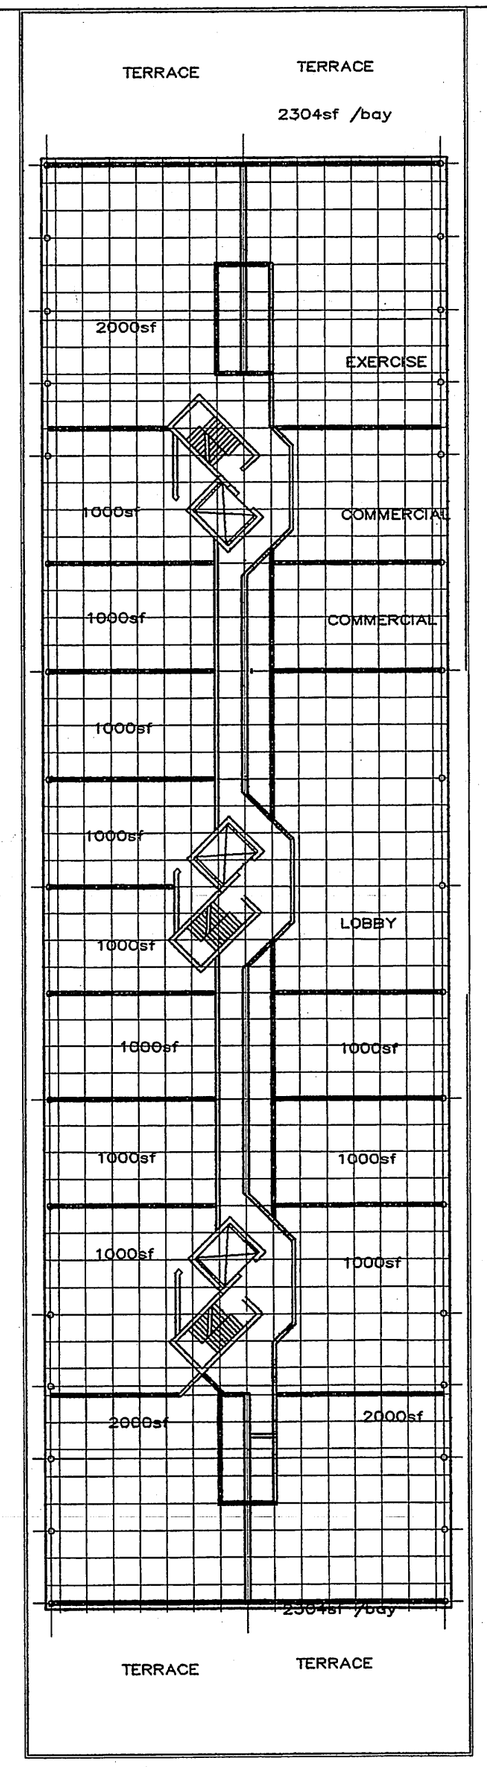


FIRST——MAIN

total this floor—3@2000 11@1000, = 14units

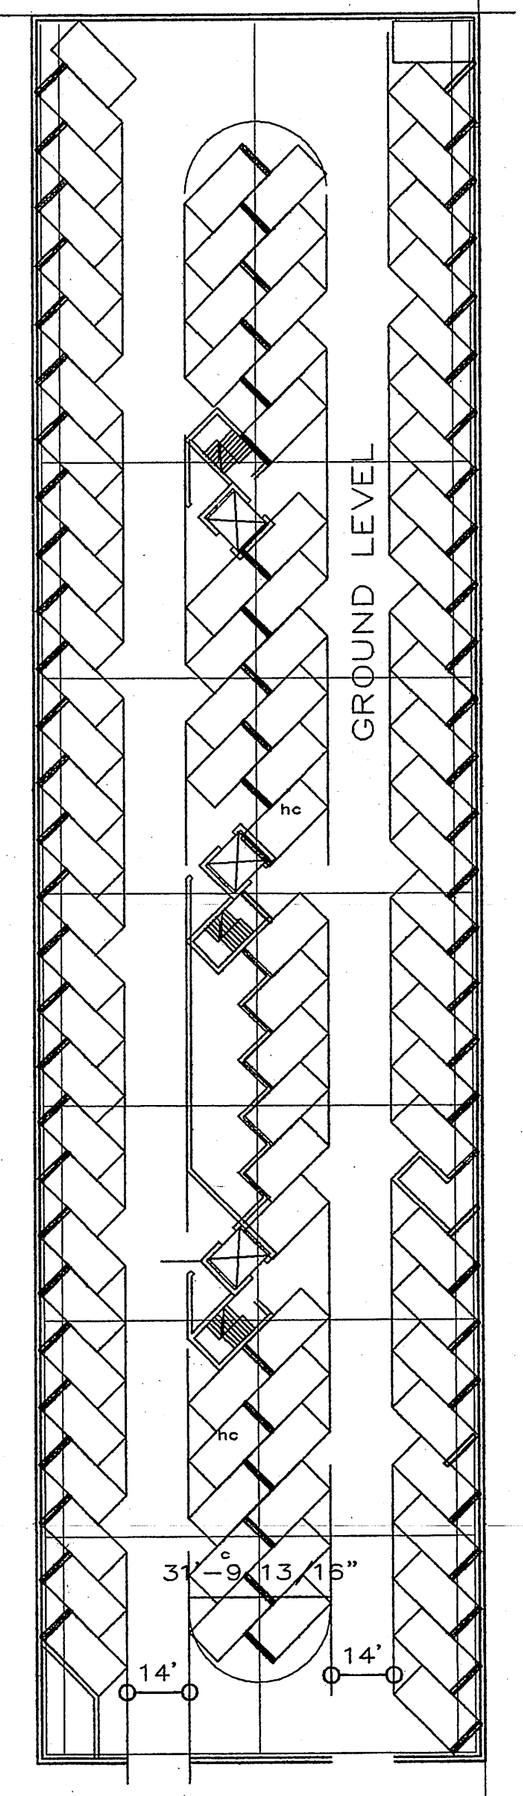


PARKING/MECH

94 spaces

APARTMENT step
FLOOR LAYOUT= 52 units
SCALE : 1/32" = 1'-0"

ARCHITECTS
KRUSE ASSOCIATES
7 LONGVIEW KNOLL
IOWA CITY IOWA
52240 319.337.5891

0317 11.25.2006

CONDOMINIUM PROJECT
UNIVERSITY ATHLETIC CLUB

PRELIMINARY