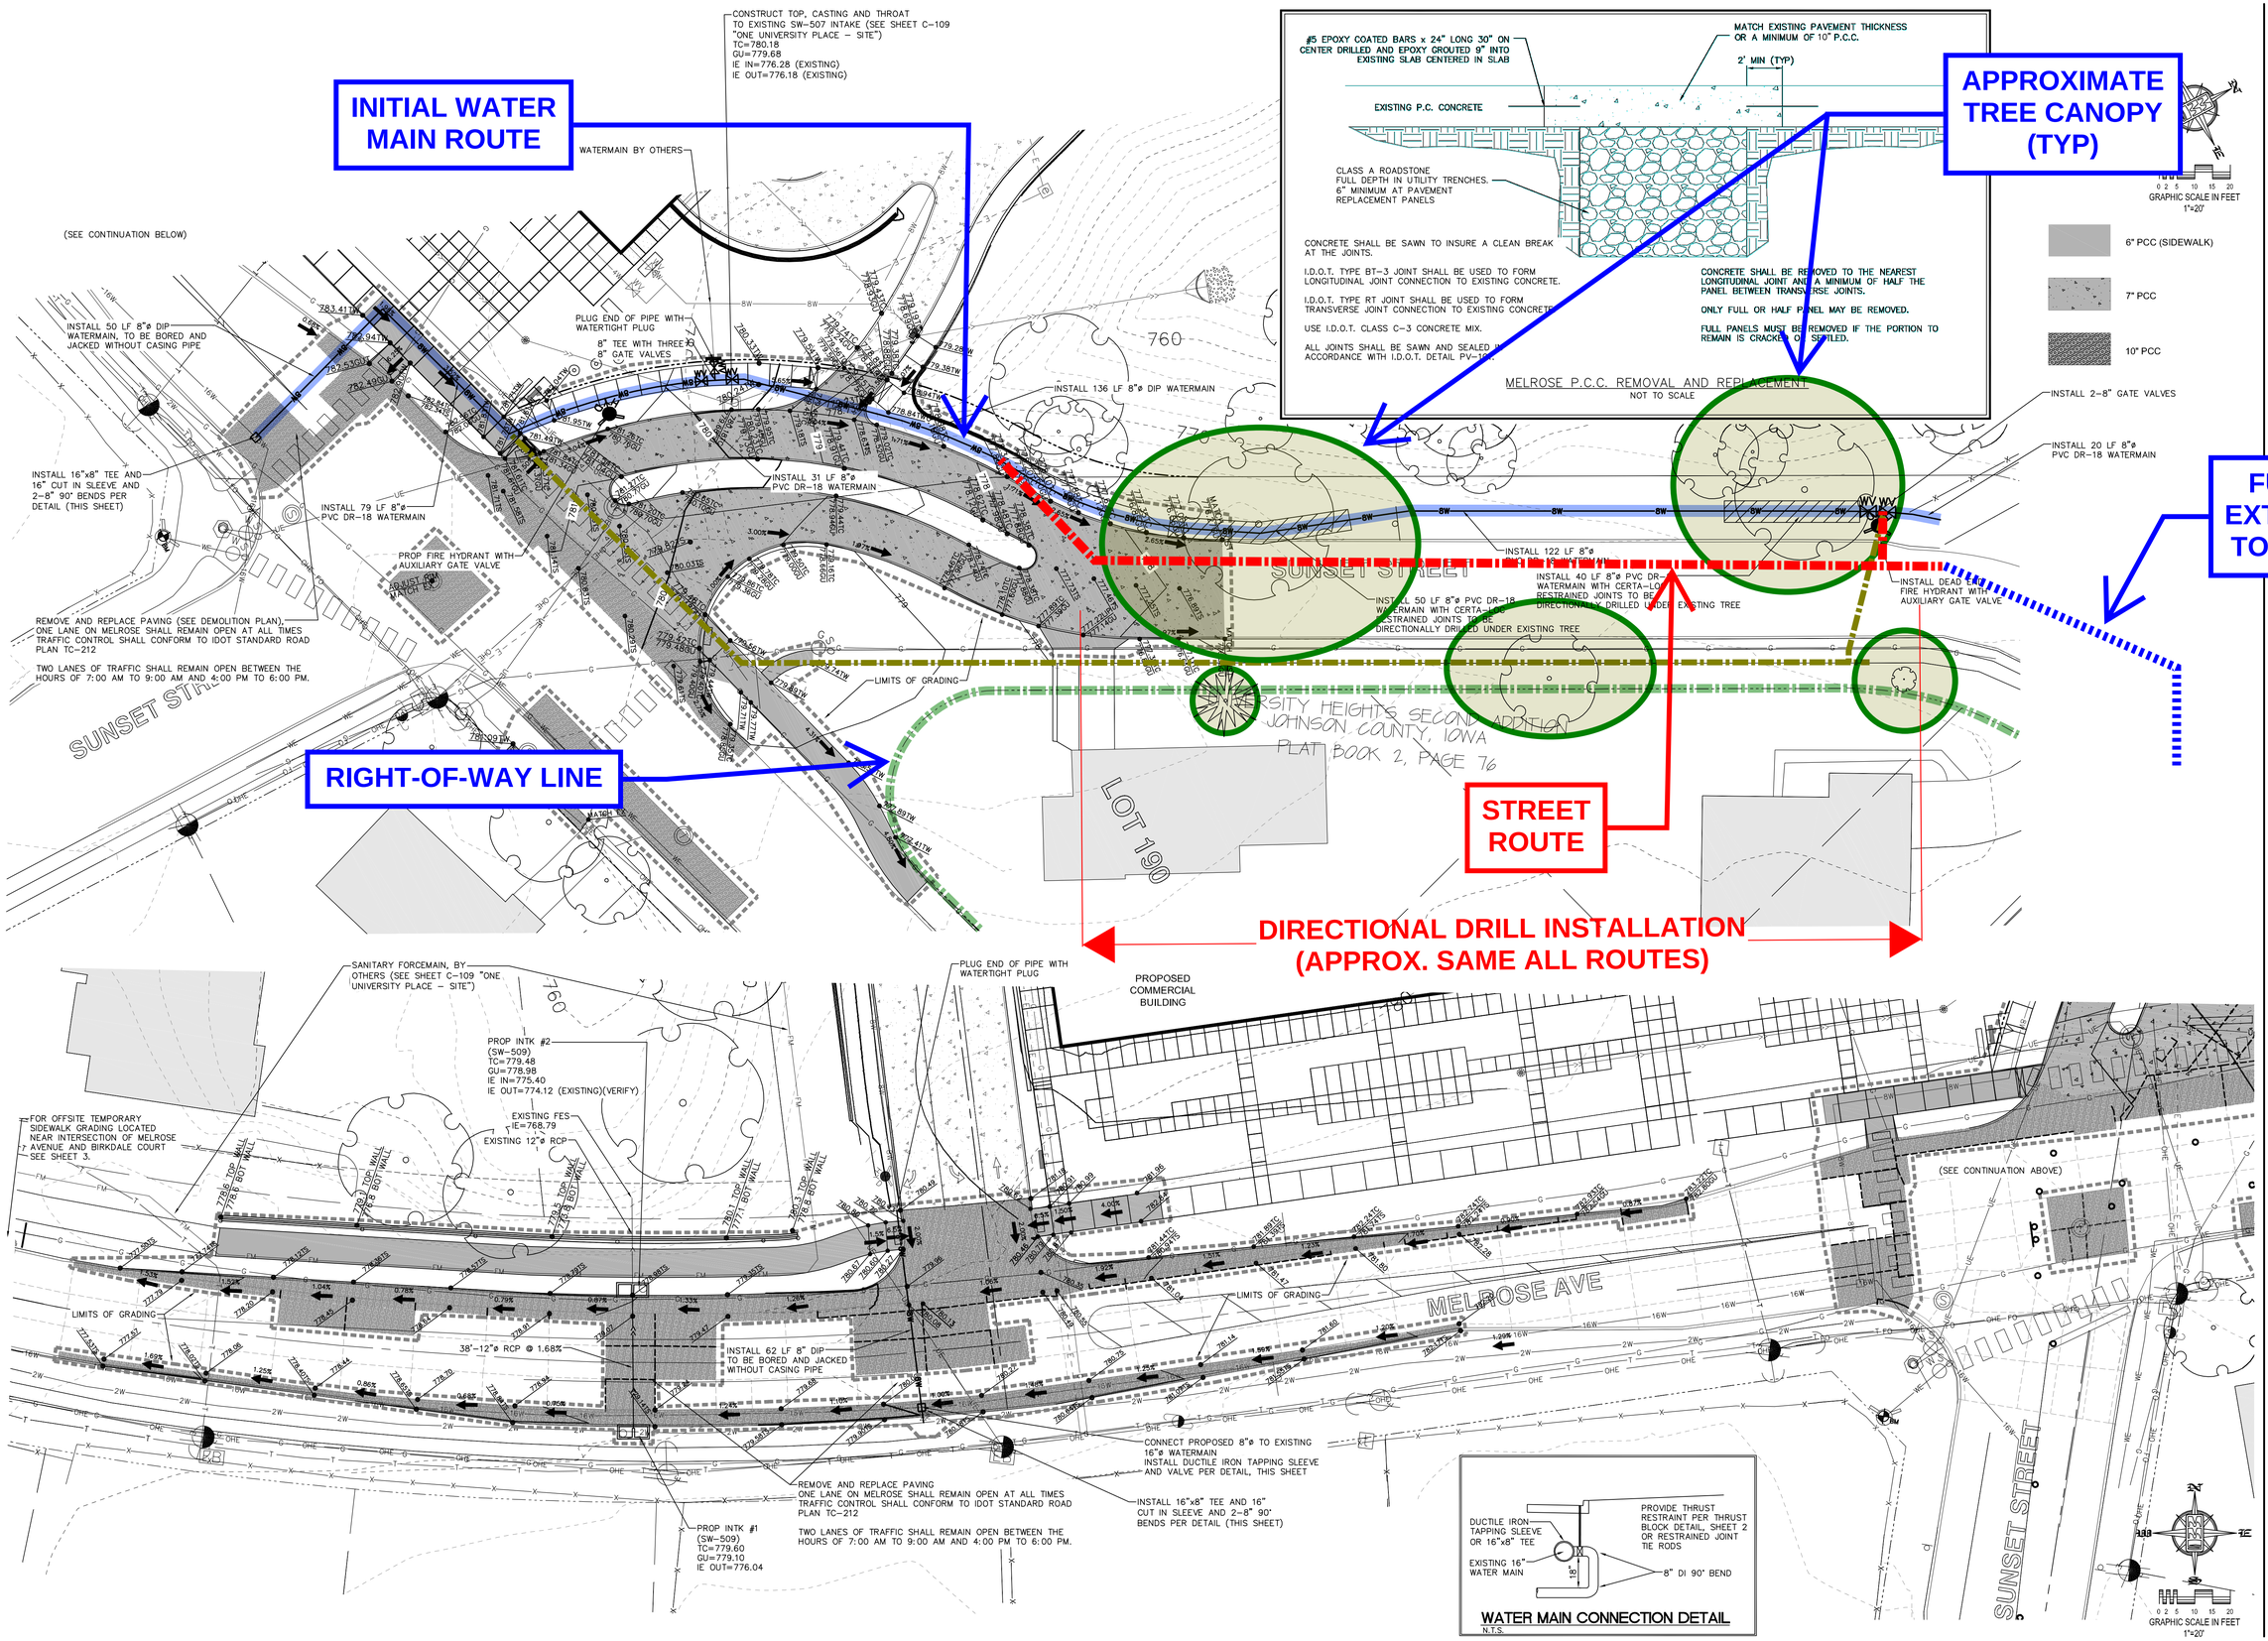

CIVIL ENGINEERS
LAND PLANNERS
LAND SURVEYORS
LANDSCAPE ARCHITECTS
ENVIRONMENTAL SPECIALISTS

1917 S. GILBERT ST.
IOWA CITY, IOWA 52240
(319) 351-8282
www.mmsconsultants.net

GRADING AND UTILITY PLAN

ONE UNIVERSITY PLACE PUBLIC IMPROVEMENTS

UNIVERSITY HEIGHTS
JOHNSON COUNTY
STATE OF IOWA

MMS CONSULTANTS, INC.

Date: 7-27-2015	
Designed by: RLA	Field Book No:
Drawn by: MAK	Scale: 1"=20'
Checked by: RLA	Sheet No: 5
Project No: IOWA CITY 5136012	of: 15