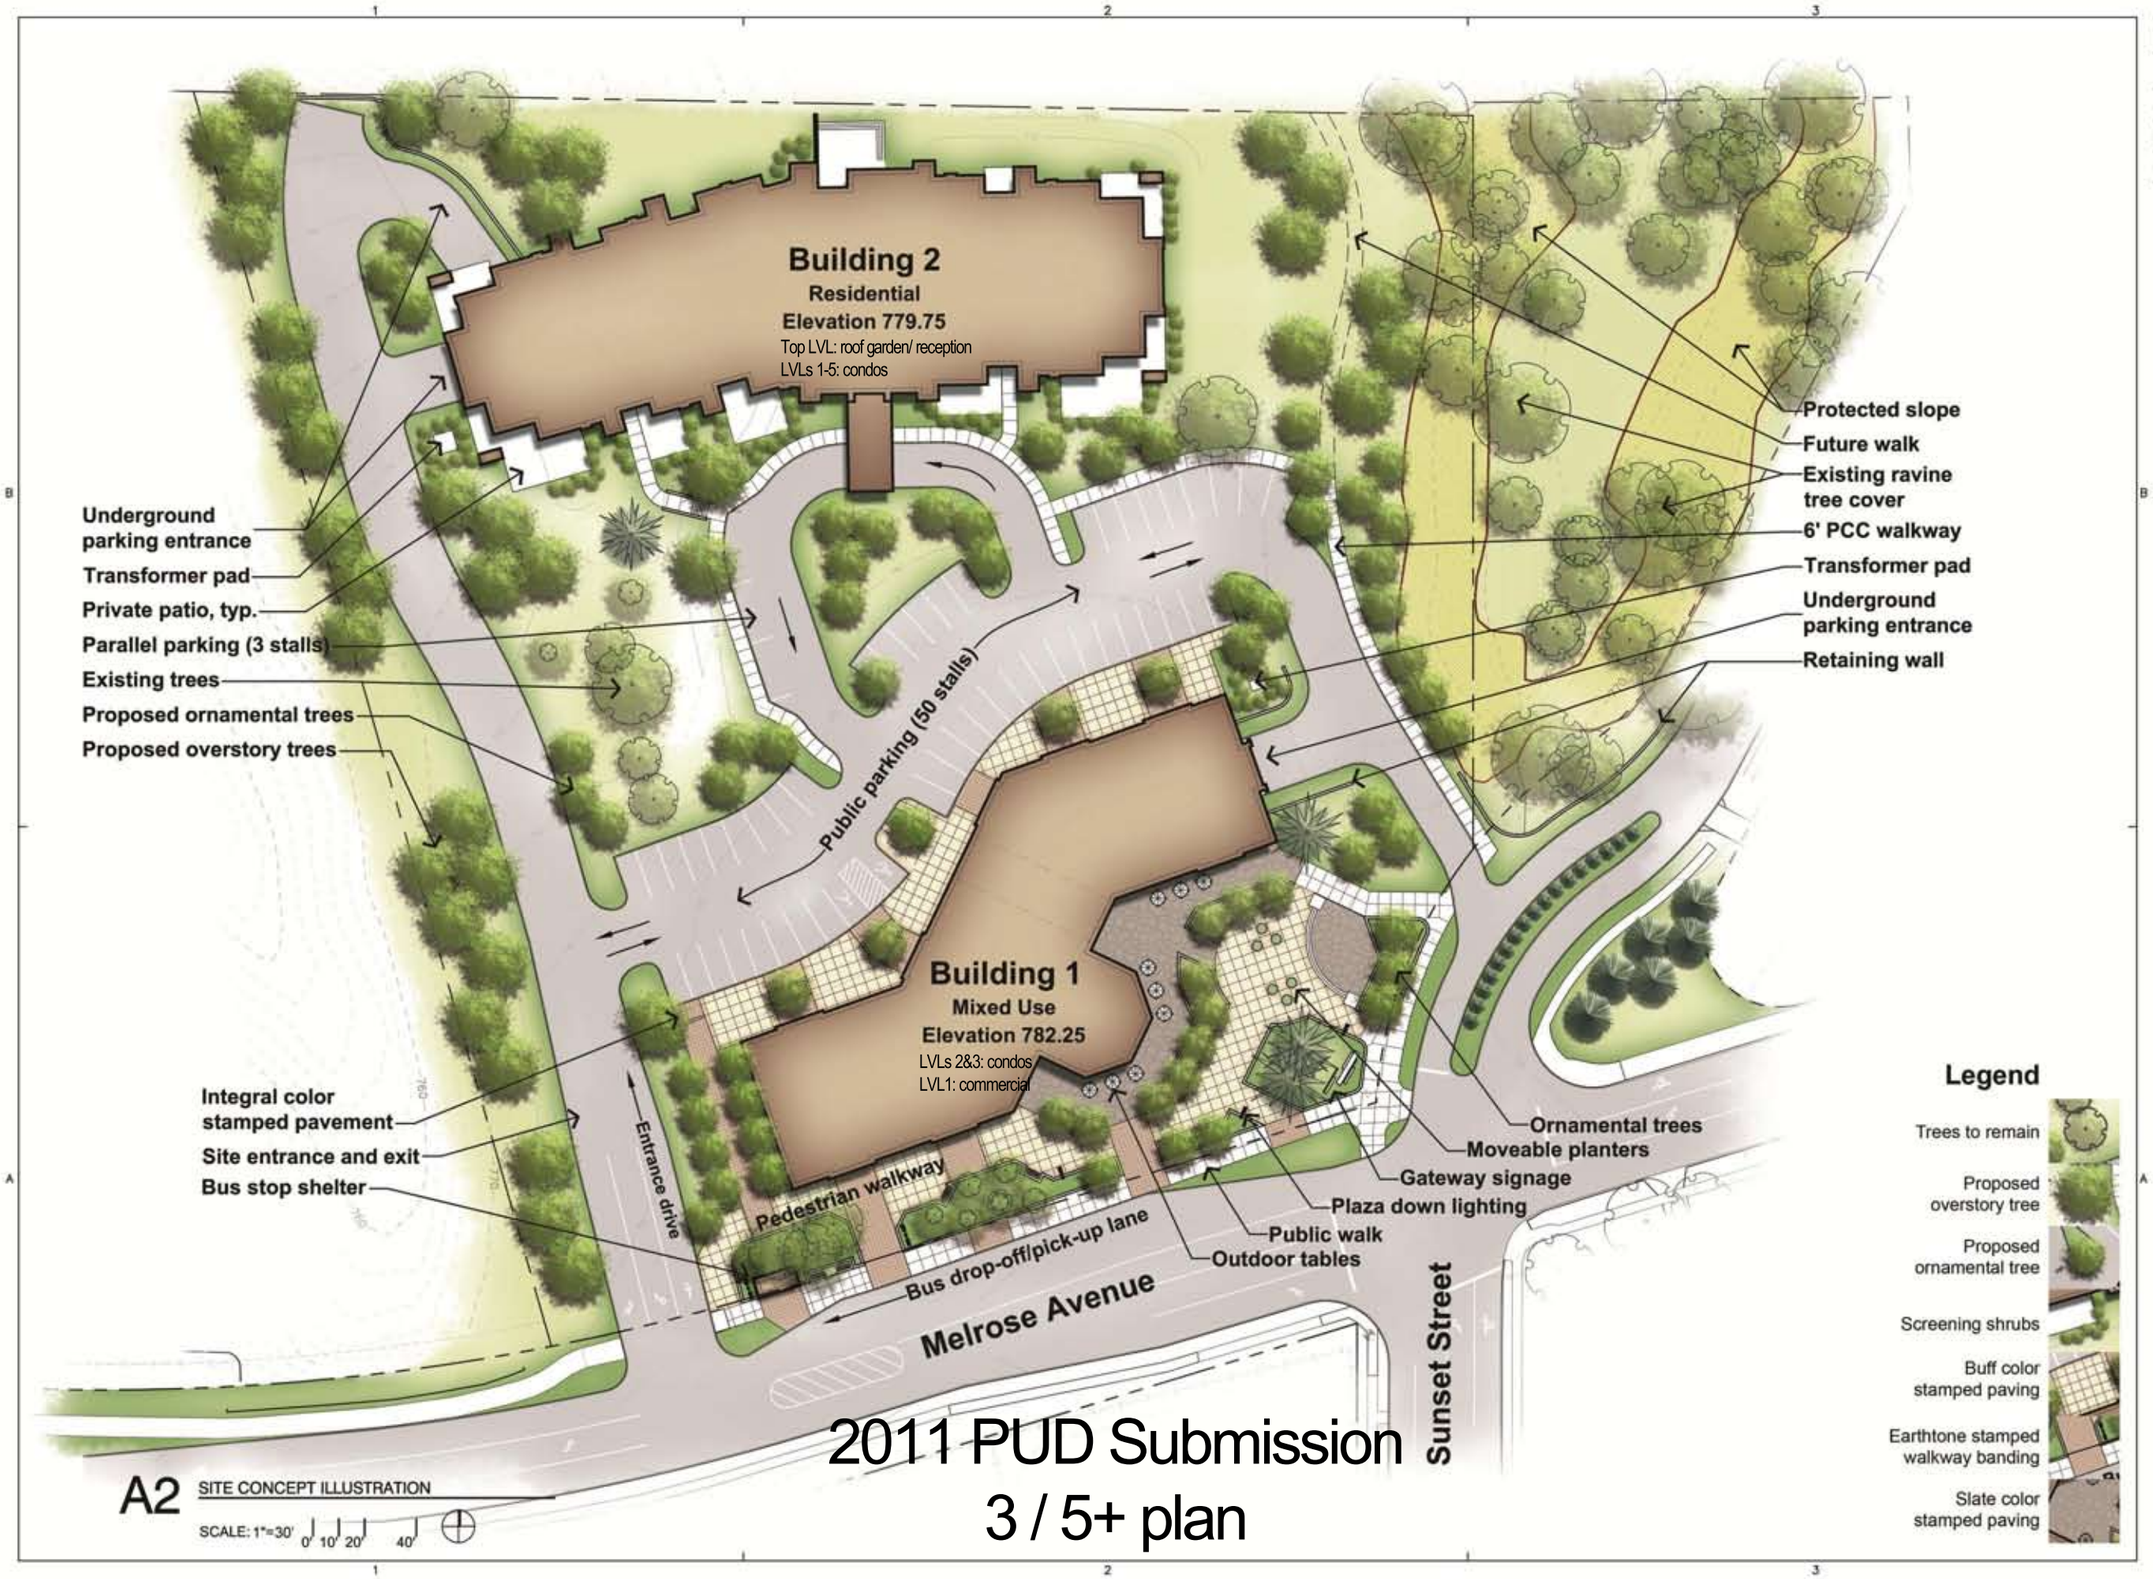

2011 PUD Submission
3 / 5+ plan

NEUMANN MONSON
ARCHITECTS
A PROFESSIONAL CORPORATION
221 E. COLLEGE ST. IOWA CITY, IA 52240
319-338-7878 319-338-7879 FAX

Consultants:

CONFLUENCE

Project Title:

ONE UNIVERSITY PLACE

Date	Description
8.23.11	PUD SUBMISSION

© COPYRIGHT
UNAUTHORIZED COPYING, DISCLOSURE OR DISTRIBUTION WITHOUT WRITTEN PERMISSION BY NEUMANN MONSON PC IS PROHIBITED
UNAUTHORIZED REPRODUCTION OF DRAWINGS IS PROHIBITED

Sheet Title:

NEIGHBORHOOD COMMERCIAL/ CONDO BUILDING SITE CONCEPT ILLUSTRATION