NEUMANN MONSON
ARCHITECTS
A PROFESSIONAL CORPORATION
22 E. COLLEGE ST. IOWA CITY, IA 52240
319 338 7878 319 338 7879 FAX

Consultants:

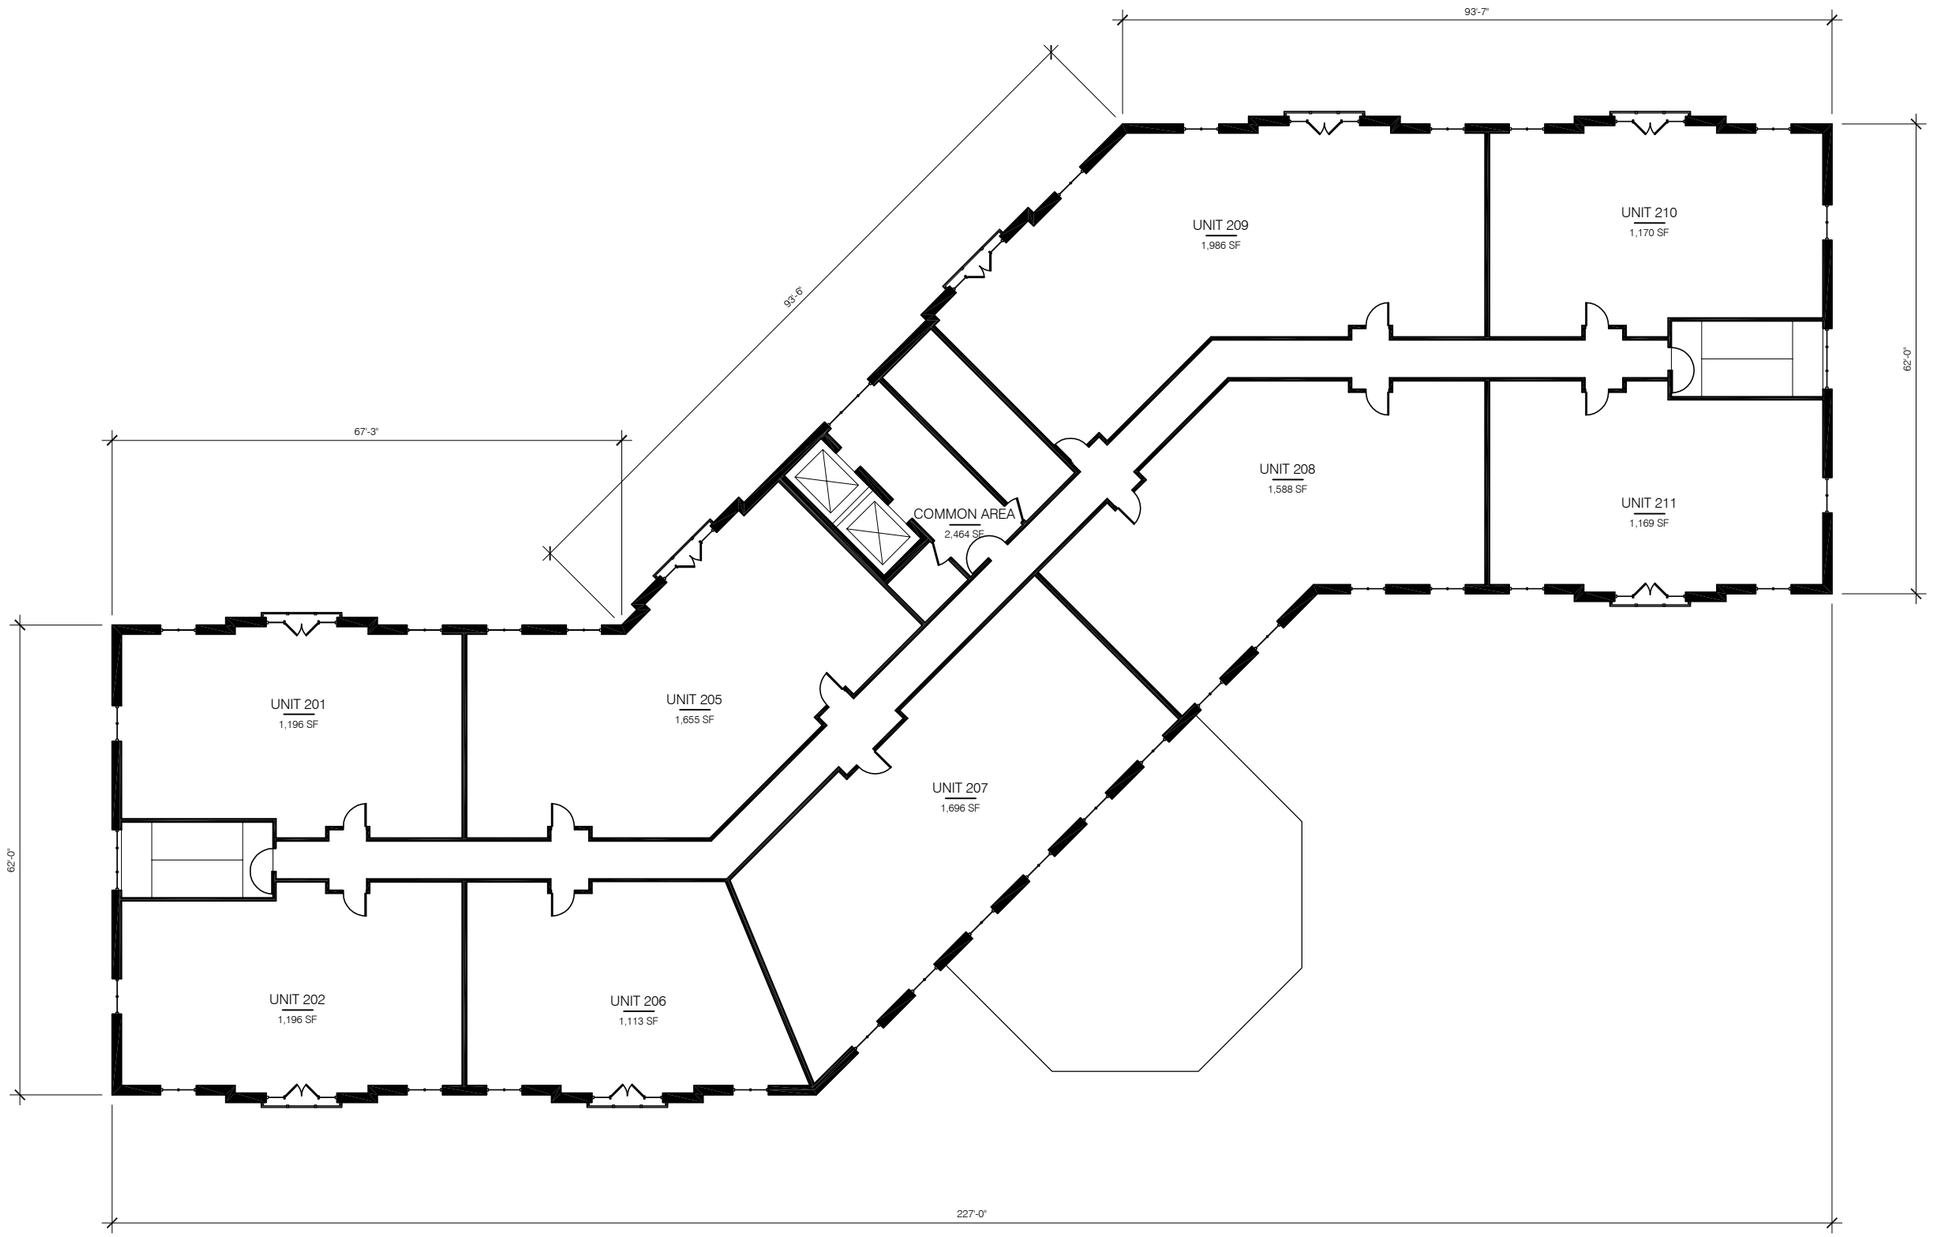

Project Title:

ONE UNIVERSITY PLACE

Date	Description
9.08.2011	PUD SUBMISSION

NEIGHBORHOOD COMMERCIAL CONDO BUILDING - LVL 2

0 10' 20' 40'

©COPYRIGHT
UNAUTHORIZED COPYING, DISCLOSURE OR CONSTRUCTION WITHOUT WRITTEN PERMISSION BY NEUMANN MONSON PC IS PROHIBITED.
UNAUTHORIZED SCANNING OF DRAWINGS IS PROHIBITED.

Sheet Title:

NEIGHBORHOOD COMMERCIAL/ CONDO BUILDING SECOND LEVEL