MELROSE AVENUE - TYPICAL SECTION - WEST OF KOSER AVENUE (LOOKING EAST)

NOT TO SCALE

MELROSE AVENUE - TYPICAL SECTION - EAST OF KOSER AVENUE (LOOKING EAST)

NOT TO SCALE

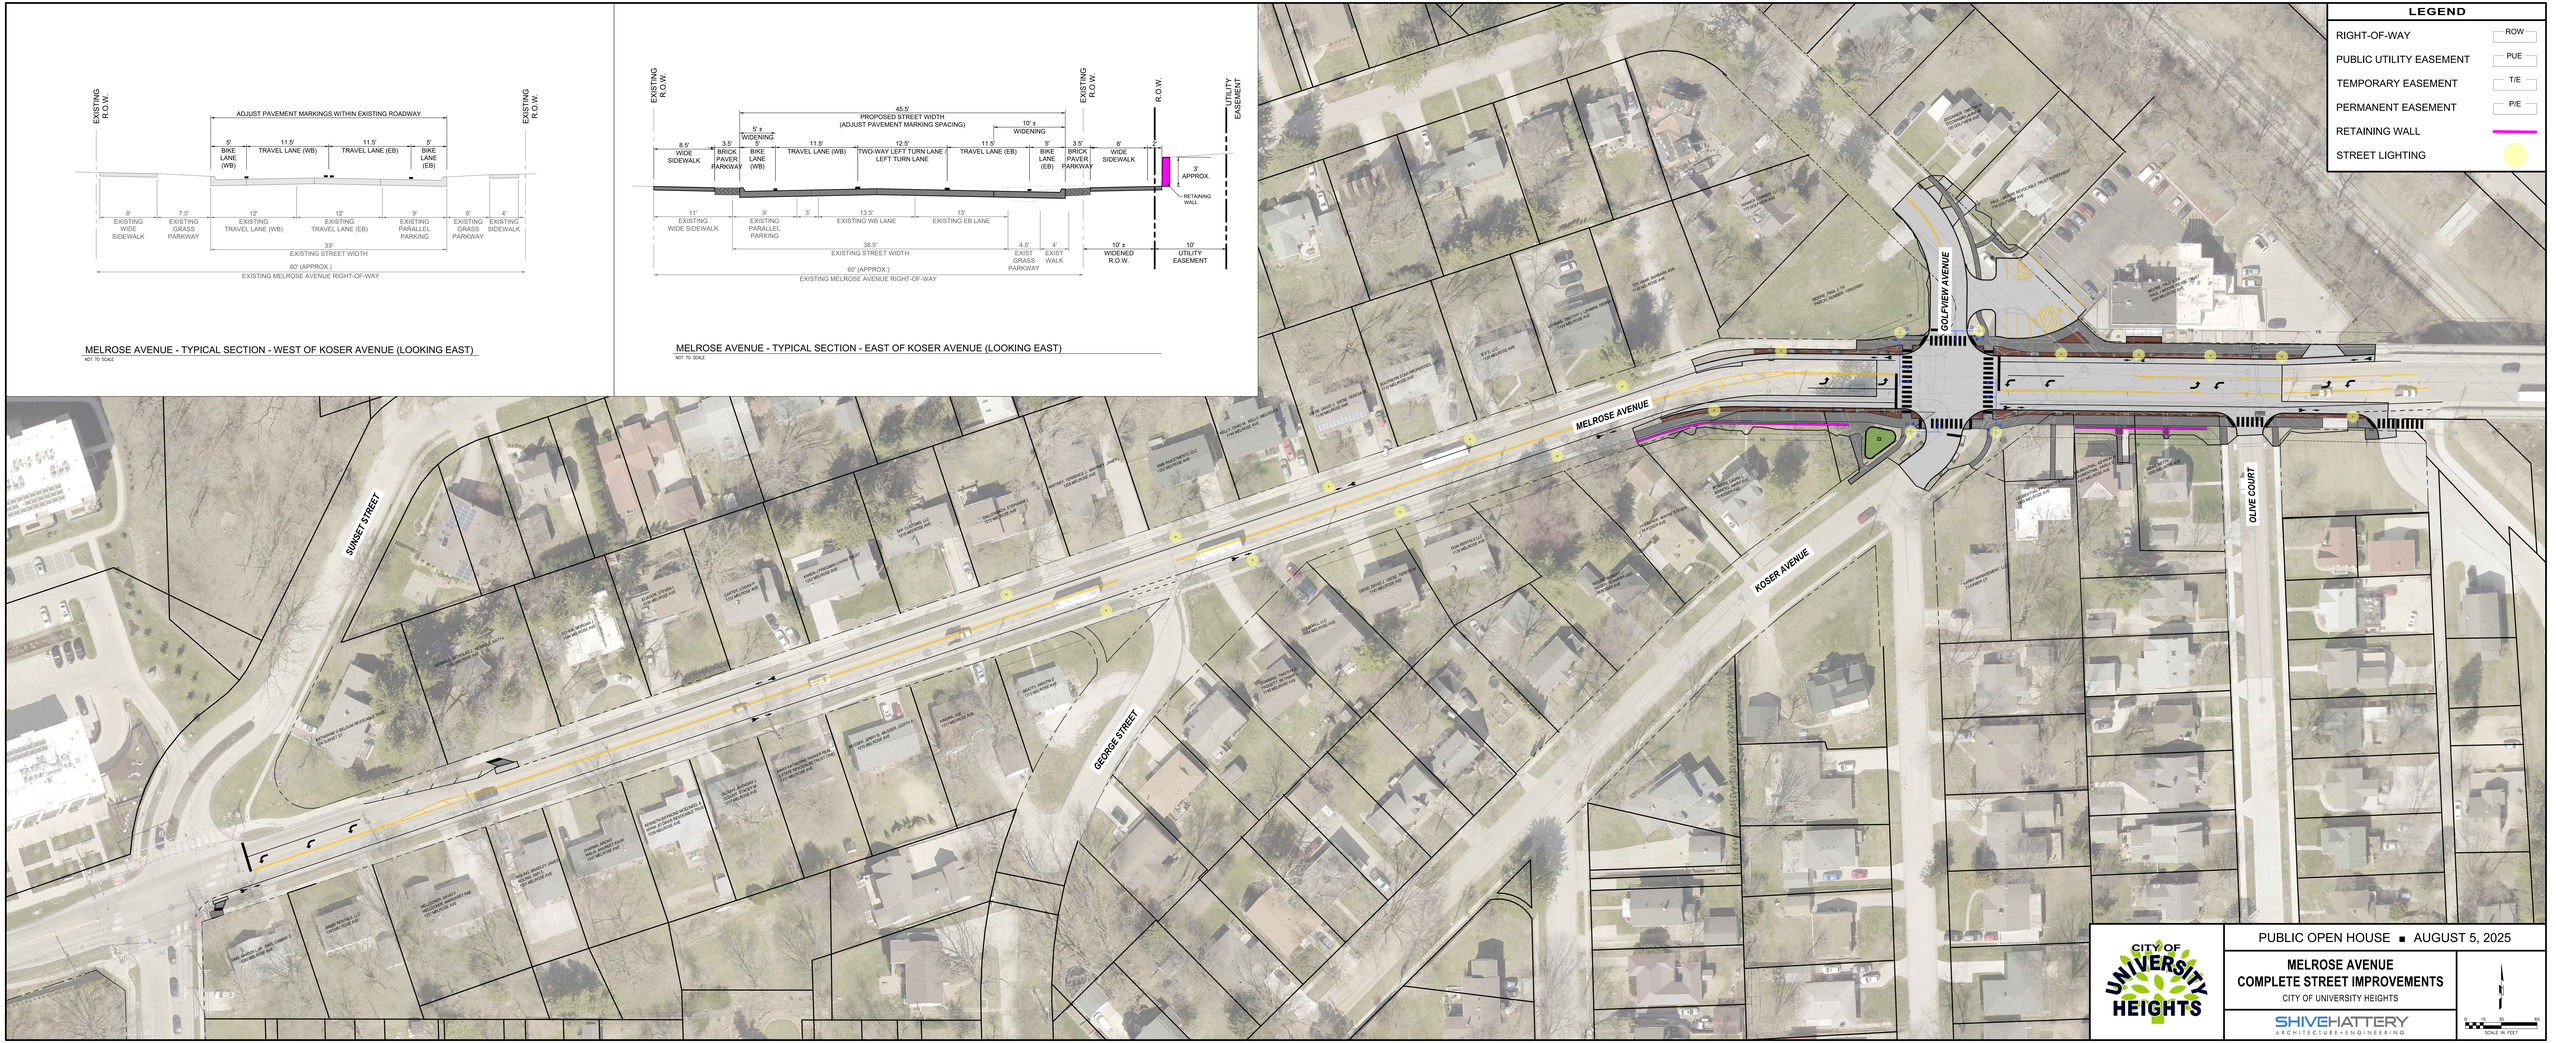

CITY OF UNIVERSITY HEIGHTS

PUBLIC OPEN HOUSE ■ AUGUST 5, 2025

MELROSE AVENUE COMPLETE STREET IMPROVEMENTS

CITY OF UNIVERSITY HEIGHTS

SHIVEHATTERY ARCHITECTURE • ENGINEERING

SCALE IN FEET